Permit #F00136506

FilmL.A., Inc.
6255 W Sunset Blvd, 12th Floor
Hollywood, CA 90028
t: (213)977-8600 - f: (213)977-8601
www.filmla.com

Summary Information

Permit No: F00136506 **Type of Permit:** FILMING **Release Date:** 04/20/2018

Production Company JAMES LIPMAN PHOTOGRAPHY

Insured Company Name JAMES LIPMAN PHOTOGRAPHY

Contact Phone No. 1 310-292-1471
Contact Phone No. 2
Fax
Address 404 AVENUE F
REDONDO BEACH, California 90277

Production Title LINCOLN NAVIGATOR

Type of Production Still Photo

Producer KELLY MAIN

Director JAMES LIPMAN

1st AD NA NA

Production Manager NA NA

FilmL.A. Coordinator Hans Groszkruger

Location Manager KELLY MAIN
Primary Phone Mobile - 310-292-1471
Secondary Phone

Location Assistant NA NA
Primary Phone Mobile - 000-000-0000
Secondary Phone

Fees

Posting 1800	$414.00
Posting Max	$483.00
Notification Charge	$328.00
FILMLA NON-REFUNDABLE FILM APPLICATION FEE	$660.00
LA CITY LANE AND STREET CLOSURE FEE	$312.00
LA CITY FIRE DEPARTMENT SPOT CHECK SURCHARGE	$85.00

Total Permit Fee $2,282.00

Number of Locations 2

NOT A PERMIT

FilmL.A., Inc.
6255 W Sunset Blvd, 12th Floor
Hollywood, CA 90028
t: (213)977-8600 - f: (213)977-8601
www.filmla.com

Summary Information — Location

Permit Number	F00136506	**Location Manager**	KELLY MAIN
Production Company	JAMES LIPMAN PHOTOGRAPHY	Primary Phone	Mobile - 310-292-1471
Insured Company	JAMES LIPMAN PHOTOGRAPHY	Secondary Phone	
Production Title	LINCOLN NAVIGATOR		

Location Address AVENUE OF THE STARS, GALAXY WY - CENTURY DR, LOS ANGELES, CA 90067

Location Type Street

Film Dates 4/21/2018 - 4/21/2018 04:00 - 20:00 1 day

Open or Closed to the Public Open

Generic Conditions

*LA CITY AND/OR LA COUNTY FIRE CHECKLIST ATTACHED TO FINAL PERMIT. THE PERMITEE IS RESPONSIBLE FOR COMPLETING CHECKLIST PRIOR TO FILMING ACTIVITY AT THIS LOCATION. NON COMPLIANCE MAY RESULT IN ASSIGNMENT OF A FIRE OFFICER.
Community Survey Obtained
Equipment staging and vehicles may park on one side of the street only.
Must Maintain 5' Clearance on Sidewalks/Walkways
No cast or crew parking on area streets
Number of uniformed officers listed on the permit is a minimum requirement. Permittee remains responsible for deploying a sufficient number of uniformed officers to provide traffic and crowd control to ensure the safety of the film crew and the public.
Traffic control must be done in accordance w/MUTCD
Traffic Officers Required
Uniformed officers shall have a copy of the film permit in their possession and are required to confirm that all traffic control signage devices are in place.

Please see attached documents

Kelly Main AL Lipman20180418_12374295.pdf
Constellation btwn Ave Of The Stars & Century Park E NS Curb - James Lipman Photo.pdf
AOS btwn Century Dr & Galaxy Way WS curb - James Lipman Photo.pdf

Equipment on Location

Type	Quantity
Cast/Crew vehicles	6
Cube Trucks	3
Modular Units	1
Picture vehicles	1

Personnel on Location

Type	Quantity
Crew	12
Off-Duty/Retired LAPD Officer(s)	2
Spot Check	1

Filming Activities Camera in car; Camera on sticks; Drive by; Equipment on sidewalk, in curb lane & across street; Exterior establishing shots; Handheld equipment; Intermittent

NOT A PERMIT

FilmL.A., Inc.
6255 W Sunset Blvd, 12th Floor
Hollywood, CA 90028
t: (213)977-8600 - f: (213)977-8601
www.filmla.com

Summary Information — Location

Permit Number	F00136506	**Location Manager**	KELLY MAIN
Production Company	JAMES LIPMAN PHOTOGRAPHY	Primary Phone	Mobile - 310-292-1471
Insured Company	JAMES LIPMAN PHOTOGRAPHY	Secondary Phone	
Production Title	LINCOLN NAVIGATOR		

pedestrian control; Intermittent traffic control - 2 minutes standard; CAMERA RIG ON PICTURE CAR - CAR IN MOTION STILL PHOTOGRAPHY ONLY;

Jurisdiction **Political:** Los Angeles City - Council District 10 **Police:** Los Angeles Police Department **Fire:** Los Angeles City

Approvals

FILML.A. CLOSURES	Adrian Fayad
LOS ANGELES CITY DEPARTMENT OF PUBLIC WORKS	Jessica Castro
LOS ANGELES CITY POLICE DEPARTMENT	Vincent Aguirre

Parking

Base Camp	**Crew Parking**	10131 Constellation Blvd, Los Angeles, CA, 90067
Location Type : Filming Location	Location Type : Other Location	

Posting "No Parking" signs W/S AVENUE OF THE STARS FROM GALAXY WAY TO CENTURY DR.
N/S CONSTELLATION BLVD. - CENTURY PARK EAST - AVENUE OF THE STARS

Approximate Footage more than 1800 **Log Number** 200111

Date(s) 4/21/2018 to 4/21/2018 **Time(s)** 00:00 to 00:00

Lane / Full Closure W/S CURB LANE CLOSURE AVENUE OF THE STARS FROM GALAXY WAY - CENTURY DR.
N/S CURB LANE CLOSURE CONSTELLATION BLVD. - CENTURY PARK EASE - AVENUE OF THE STARS

Approximate Footage 0 - 300

Date(s) 4/21/2018 to 4/21/2018 **Time(s)** 04:00 to 20:00

NOT A PERMIT

FilmL.A., Inc.
6255 W Sunset Blvd, 12th Floor
Hollywood, CA 90028
t: (213)977-8600 - f: (213)977-8601
www.filmla.com

Summary Information — Location

Permit Number	F00136506	**Location Manager**	KELLY MAIN
Production Company	JAMES LIPMAN PHOTOGRAPHY	Primary Phone	Mobile - 310-292-1471
Insured Company	JAMES LIPMAN PHOTOGRAPHY	Secondary Phone	
Production Title	LINCOLN NAVIGATOR		

Location Address Mateo St., E 6th St - Palmetto St, Los AngelesS, CA, 90013

Location Type Street

Film Dates 4/22/2018 - 4/22/2018 06:00 - 20:00 1 day

Open or Closed to the Public Open

Generic Conditions

*LA CITY AND/OR LA COUNTY FIRE CHECKLIST ATTACHED TO FINAL PERMIT. THE PERMITEE IS RESPONSIBLE FOR COMPLETING CHECKLIST PRIOR TO FILMING ACTIVITY AT THIS LOCATION. NON COMPLIANCE MAY RESULT IN ASSIGNMENT OF A FIRE OFFICER.
Community Survey Obtained
Equipment staging and vehicles may park on one side of the street only.
Must comply with attached conditions
Must Maintain 5' Clearance on Sidewalks/Walkways
No cast or crew parking on area streets
Number of uniformed officers listed on the permit is a minimum requirement. Permittee remains responsible for deploying a sufficient number of uniformed officers to provide traffic and crowd control to ensure the safety of the film crew and the public.
Traffic control must be done in accordance w/MUTCD
Traffic Officers Required
Uniformed officers shall have a copy of the film permit in their possession and are required to confirm that all traffic control signage devices are in place.

Please see attached document Arts District Guidelines Revised April 29 2009.pdf

Equipment on Location

Type	Quantity
Cast/Crew vehicles	6
Cube Trucks	3
Motor Homes	1
Picture vehicles	1

Personnel on Location

Type	Quantity
Crew	12
Off-Duty/Retired LAPD Officer(s)	2
Spot Check	1

Filming Activities Camera in car; Camera on sticks; Equipment on sidewalk, in curb lane & across street; Exterior motion without sound; Handheld equipment; Intermittent pedestrian control; Intermittent traffic control - 2 minutes standard; CAMERA RIG ON CAR ACTION STILL SHOTS;

NOT A PERMIT

FilmL.A., Inc.
6255 W Sunset Blvd, 12th Floor
Hollywood, CA 90028
t: (213)977-8600 - f: (213)977-8601
www.filmla.com

Summary Information — Location

Permit Number	F00136506	**Location Manager**	KELLY MAIN
Production Company	JAMES LIPMAN PHOTOGRAPHY	Primary Phone	Mobile - 310-292-1471
Insured Company	JAMES LIPMAN PHOTOGRAPHY	Secondary Phone	
Production Title	LINCOLN NAVIGATOR		

Jurisdiction	**Political:** Los Angeles City - Council District 14	**Police:** Los Angeles Police Department	**Fire:** Los Angeles City
Thomas Guide	**Page:** 634	**Grid:** H5	
Approvals	LOS ANGELES CITY POLICE DEPARTMENT		Vincent Aguirre
Parking	**Base Camp** Location Type : Other Location — 564 Mateo St, Los Angeles, CA, 90013	**Crew Parking** Location Type : Other Location	564 Mateo St, Los Angeles, CA, 90013
Posting "No Parking" signs	B/S MATEO ST. - 6TH. ST. - PALMETTO ST.		
Approximate Footage	1501 - 1800	**Log Number**	200112
Date(s)	4/22/2018 to 4/22/2018	**Time(s)**	07:00 to 22:00

NOT A PERMIT

Appointment of Film Permits Unlimited, Inc.
As Authorized Agent and representative

I certify that I am a representative of James Lipman Photography ("Principal") and am authorized to enter into binding contractual agreements on it's behalf. I further certify that I am authorizes by Principal to appoint other representatives and agents for Principal and to give such representatives and agents authority to enter into and bind Principal to agreements relating to the issuance of and compliance with location film (e.g. theatrical, television, commercial and other motion picture filming) and still photographic permits, including the permits themselves and any riders to such permits. Acting on behalf of Principal in my capacity as its authorized representative, I appoint Film Permits Unlimited, Inc. and it's employees and agents ("FPU") as Principal's authorized representatives and agents to apply for location film (e.g. theatrical, television, commercial and other motion picture filming) and still photographic permits on behalf of Principal through Film LA, Inc., any city and county, or through any other jurisdiction: to negotiate, discuss, accept, modify, agree to and bind Principal to the terms and conditions of such permits (including all restrictions and /or community guidelines applicable to any such permit): and to execute such permits on behalf of Principal. Principal understands, acknowledges and agrees that it (and/or its insurer) remains responsible and liable for all obligations imposed by or incidental to any permit or rider issued to Principal signed by an employee or agent of (including any coordinator, runner or messenger used by) FPU. Principal further agrees to comply with the terms and conditions of any such permits and hereby appoints FPU as an authorized representative to facilitate compliance with such terms and conditions following issuance of any such permits and to enter into agreements for Principal with respect thereto. Any person, agency, entity, or organization (including Film LA, Inc. and any city county or other jurisdiction) may rely upon this appointment and need not obtain further authorization for any act described herein. An original or faxed copy of this appointment shall be sufficient, and may be treated as an original for all purposes. The appointment may be revoked by Principal at any time in writing, but in any case, shall expire one (1) year from the date of execution set forth below.

I declare under penalty of perjury under the laws of the State of California that I am authorized to appoint FPU as agent for Principal, and based upon that authority I hereby appoint FPU as Principal's agent as set forth herein.

Dated: 4/10/18

James Lipman
Name of Principal

By: Kelly Main
Representative's Signature

Kelly Main
Print Representative's Name

Producer for James Lipman
Representative's title

404 Avenue F Unit B

Redondo Beach, CA 90277
Principal's Address

310 292 1471
Principal's Telephone

Film Permits Unlimited, Inc.
Phone (818) 347-9929
Fax (818) 347-9784

Please sign and fax back
Principal = Name of Company

NO PERMIT

Permit #F00136506

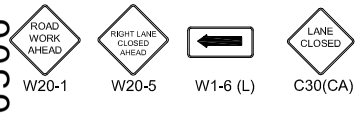

W20-1 W20-5 W1-6 (L) C30(CA)

Ⓢ TRAFFIC SIGNAL

● TRAFFIC CONE

TYPE I W/ SIGN

HIGH LEVEL WARNING DEVICE

ALL TRAFFIC CONTROL WILL BE INSTALLED TO MEET OR EXCEED THE MUTCD AND WATCH MINIMUM REQUIREMENTS

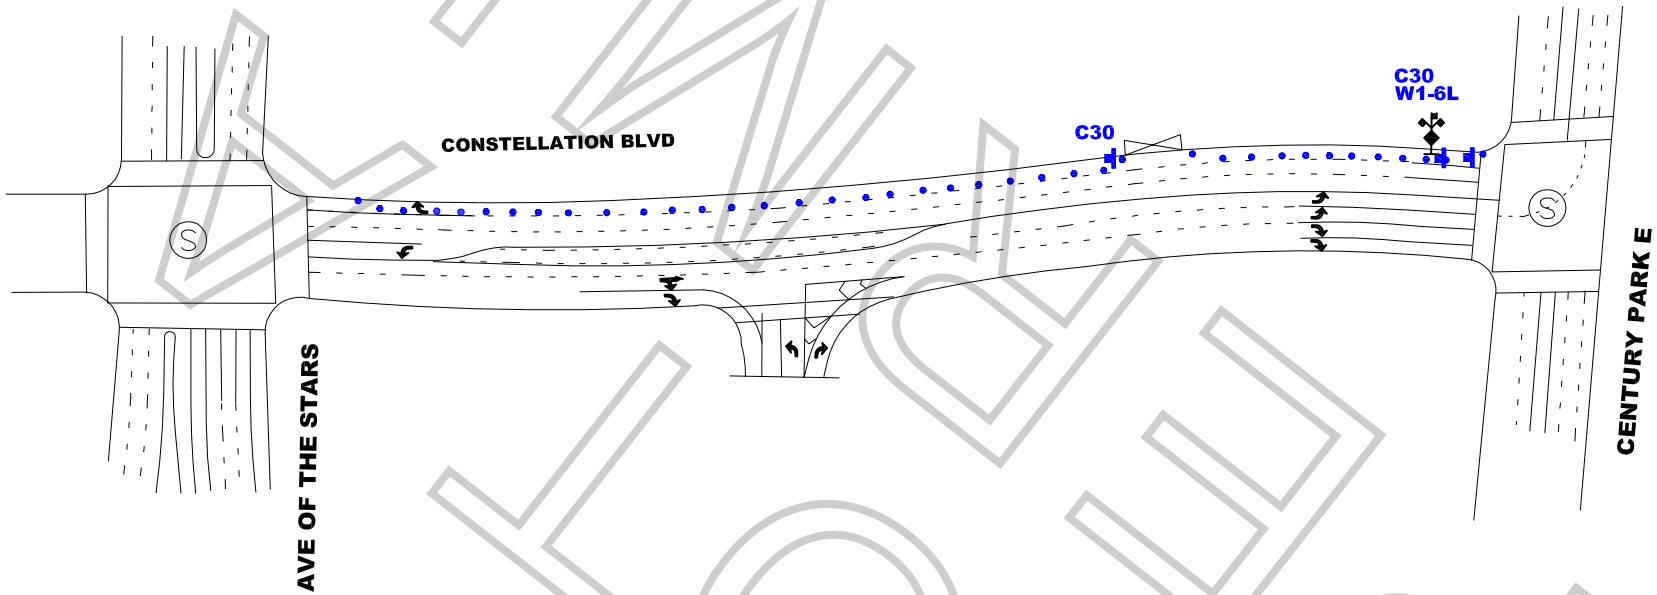

FINAL COPY

WORK ZONE TRAFFIC CONTROL PLAN
GENERAL NOTES

1. DATE/TIME: 4-21-18 FROM 04:00 HOURS TO 20:00 HOURS.

2. ALL SIGNING, STRIPING, AND TRAFFIC CONTROL DEVICES SHALL CONFORM TO THE (CURRENT) STATE OF CALIFORNIA DEPARTMENT OF TRANSPORTATION (CALTRANS) STANDARD PLANS AND STANDARD SPECIFICATIONS, CALIFORNIA MUTCD, AND ANY ADDENDUMS THERETO, AND AS SHOWN ON THESE PLANS, SYMBOLS AND ABBREVIATIONS USED ARE SHOWN ON CALTRANS STANDARD PLANS.
3. THERE WILL BE NO INTERFERENCE WITH TRAFFIC SIGNALS OR CROSSWALKS.
4. CONES WILL BE 28" MINIMUM HEIGHT AND HAVE REFLECTORIZED SLEEVES FOR NIGHT WORK.
5. POLICE WILL DIRECT TRAFFIC IF NECESSARY.

TCP FOR:	JAMES LIPMAN PHOTO
LOCATION:	CONSTELLATION BLVD CENTURY PARK E & AVE OF THE STARS LOS ANGELES, CA
CONTACT:	DENISE WHEELER OFFICE# 818-347-9929
	JCL TRAFFIC SERVICES (213) 622-9775 C31-CA Lic # 805357
DATE / REVISIONS	DRAFTER: MARIO MENJIVAR SCALE: N.T.S. FILM LA: HG

Permit #F00136506

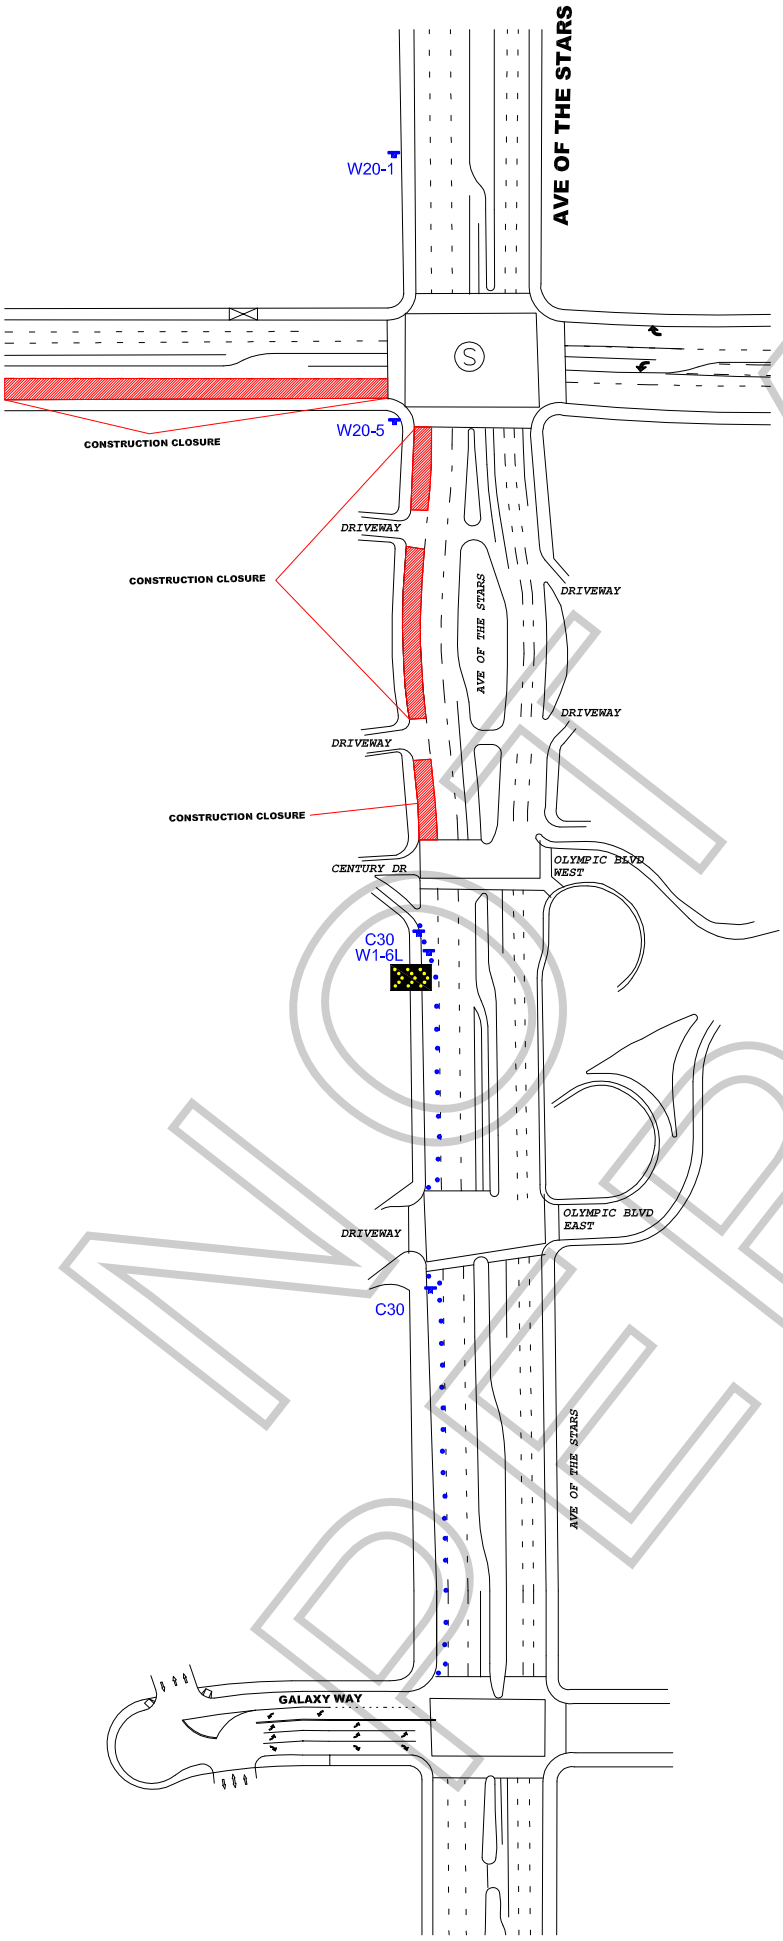

Ⓢ TRAFFIC SIGNAL

● TRAFFIC CONE

TYPE I W/ SIGN

FLASHING ARROW SIGN (FAS)

ALL TRAFFIC CONTROL WILL BE INSTALLED TO MEET OR EXCEED THE LATEST CA-MUTCD MINIMUM REQUIREMENTS

WORK ZONE TRAFFIC CONTROL PLAN GENERAL NOTES

1. **DATE/TIME: 4-21-18 FROM 04:00 HOURS TO 20:00 HOURS.**
2. ALL SIGNING, STRIPING, AND TRAFFIC CONTROL DEVICES SHALL CONFORM TO THE (CURRENT) STATE OF CALIFORNIA DEPARTMENT OF TRANSPORTATION (CALTRANS) STANDARD PLANS AND STANDARD SPECIFICATIONS, CALIFORNIA MUTCD, AND ANY ADDENDUMS THERETO, AND AS SHOWN ON THESE PLANS, SYMBOLS AND ABBREVIATIONS USED ARE SHOWN ON CALTRANS STANDARD PLANS.
3. THERE WILL BE NO INTERFERENCE WITH TRAFFIC SIGNALS OR CROSSWALKS.
4. CONES WILL BE 28" MINIMUM HEIGHT AND HAVE REFLECTORIZED SLEEVES FOR NIGHT WORK.
5. POLICE WILL DIRECT TRAFFIC IF NECESSARY.

TCP FOR:	JAMES LIPMAN PHOTO
LOCATION:	W/S CURB LANE OF AVE OF THE STARS BTWN CENTURY DR & GALAXY WAY LOS ANGELES, CALIFORNIA
CONTACT:	DENISE WHEELER OFFICE# 818.347.9929
	JCL TRAFFIC SERVICES (213) 622-9775 C31-CA Lic # 805357
DATE / REVISIONS	DRAFTER: MARIO MENJIVAR; SCALE: N.T.S.; FILM LA: HG

NOT A PERMIT

SPECIAL FILMING CONDITIONS
THE ARTS DISTRICT

The Special Film Conditions described below will be included in the terms and conditions of permits issued for filming in this area and are in addition to the standard terms and conditions applicable to filming permits generally. While these Special Filming Conditions will be included as terms if a permit for filming in this are is issued, they are not intended to, and do not, establish the criteria or standards for determining whether or not a particular permit(s) will be issued for this area. The decision whether or not a particular permit(s) will be issued is vested in the discretion of the appropriate City or County department or their designees (including FilmL.A.), to be exercised consistent with public health, safety and general welfare, and applicable land-use ordinances.

This is a mixed-use area that includes manufacturing facilities, warehouses, artists/artisans and residents. These Special Conditions apply to the area roughly between 1st Street and 7th Street and between Alameda Avenue and the LA River. Within the past ten years, this area has experienced an influx of permanent residents into what was predominantly a light to heavy manufacturing zone for over 75 years.

The motion picture industry has amicably co-existed with the businesses and residents of this area for decades and desires to continue to do so. These Conditions are designed to promote cooperation between film companies, local businesses and residents so that each group can effectively utilize this diverse area. Violation of any of the conditions as outlined below may result in permit revocation or other administrative action.

- Affected residents/merchants and businesses must be notified at least two days in advance of the first day of filming or the first day of any substantial set preparation for productions that:
  - Request parking restrictions on the following public streets: Traction Avenue, East 2nd Street (except Alameda Street to Garey Street), East 3rd Street, Vignes Street, Molino Street (Palmetto Street to 4th Street only)
  - Request a street closure
  - Involve any special effects, gunfire, audible playback, helicopter activity, or other disruptive activities
  - FilmL.A. or the production company shall consult a designated community representative when an applicant requests a permit with less than two days notice under the above circumstances
- Posting on more than one side of Traction Avenue, East 2nd Street (except Alameda to Garey), East 3rd Street (except Vignes to Santa Fe), Vignes Street, Molino from 4th Street to Palmetto, Hewitt from Palmetto to 4th Street, 4t Street from Colyton to Molino requires a notification to a designated person in the building where alternate parking is not provided. Posting on both sides of the above streets is allowed without signatures on Sundays.
- When "No Parking" signs are posted on both sides of Hewitt between 4th Street and Traction Avenue, Art Share (213-687-4278) and Bedlam (213-909-1512) must be notified.
- Posting for equipment and/or picture, other than the streets listed above, will be reviewed on a street by street basis and may not exceed 450 linear feet. Additional posting may be granted if there is a majority of support from affected residents/businesses/merchants, and indicated on the permit. After filming is completed, companies are requested, as a courtesy (only LADOT is to touch the posting signs), to turn all "No Parking" signs around so that they face the opposite direction.

NOT A PERMIT

- Companies must provide adequate detour and directional signage when street closures are in place, conforming as much as possible to current LADOT standards and practices. Detour routes must accommodate large, semi and tractor trailer trucks.

- The Arts District is home to many art gallery openings and live, local theater. When the following locations are directly impacted, notification is required if in conflict with a scheduled event at the Downtown Playhouse (929 E. 2nd Street 213-626-6909) and Art Share LA (801 E. 4th Place 213-687-4278).

- Productions filming near residential buildings after midnight or before 6:00am are required to notify designated representatives of the proposed activity. Contact information for building representatives will be made available on request from the community filming liaison (Jonathan Jerald 213-814-7164).

- Crew with walkie-talkies must wear headsets when filming after 12:00 am and before 6:00 am.

- Changeable Message Signs (CMS) will be required on the day(s) of filming activity that requires a full closure on the 1st, 4th and 6th Street Bridges. CalTrans/LADOT approved notification signs are sufficient and must be in place in advance of filming activity and must include the dates and times of closures.

- Cast/Crew are not permitted to park on the area streets. Off-street parking must be provided for personal vehicles.

- Generators are to be placed as far away from residential buildings as possible. Placement will be considered on a case-by-case basis.

- Production companies are required to completely remove all trash, food, cardboard boxes, etc. from the general vicinity at the end of each filming day. Production companies will be held responsible for the actions of the catering companies they employ to provide food for the cast and crew.

- Food should not be given directly to the homeless persons in the area. Production companies wishing to help the homeless should do so though one of the service providers in the downtown area.

- FilmL.A will monitor frequency and look for ways to mitigate the impacts of filming prior to placing a location off limits.

- Unless a signature survey is completed, the west side of Mateo Street between 4th Place and Palmetto Street must be kept clear of equipment, vehicles, condors and lights. This area, however, may be used for camera placement between the hours of 7:00 am and 10:00 pm only.

- When filming take place after 10:00 pm or before 7:00 am, generators are to be placed as far as possible away from residential buildings and lights are to be screened to avoid disturbing nearby residents.

- The Molino Loft buildings (500 and 530 Molino Street) and Marc Free should be notified (310-871-2652) for filming activity or parking restrictions along 4th Place between Molino and Mateo [the curve].

NOT A PERMIT

- Due to the mixed use nature of the neighborhood, productions wishing to utilize space along the west side of Santa Fe Ave. between 2nd and 3rd Streets and the north side of 3rd Street from Santa Fe Avenue to west 100 feet must obtain a signature from Valerie Mitchell or designated representative (213-687-3987).

- Frequent filming in the area of Vignes and 2nd Streets along with the high demand for parking in the area requires that posted "No Parking" on Vignes Street between 1st Street and 2nd Street shall be limited to no more than 200 feet, unless alternate parking or notification are provided to a designated representative from the building.

- The area near 3rd and Traction Avenue is home to many small businesses that have greatly helped to develop the area. In order to be sensitive to these businesses it is necessary for production companies to obtain signatures from the following businesses when there are filming activities or parking on the 700 block of 3rd Street between Traction Avenue and Hewitt Street: Zip Fusion- Jason Ha (744 E. 3rd Street, 213-680-3770); Lakich Studio-Lily Lakich (704 Traction Avenue, 213-620-8641); Ay Carrumba (714 Traction Avenue, 213-620-0274); Wurstkuche Sausage Grill- Joseph Petruzulli (800 E 3rd St, 213-667-4444); Blue Dahlia (738 E 3rd St, 213 613-0621)

- Outdoor food preparation using charcoal or gas grills must be at least 100 feet away from any residential building.

NO PERMIT